

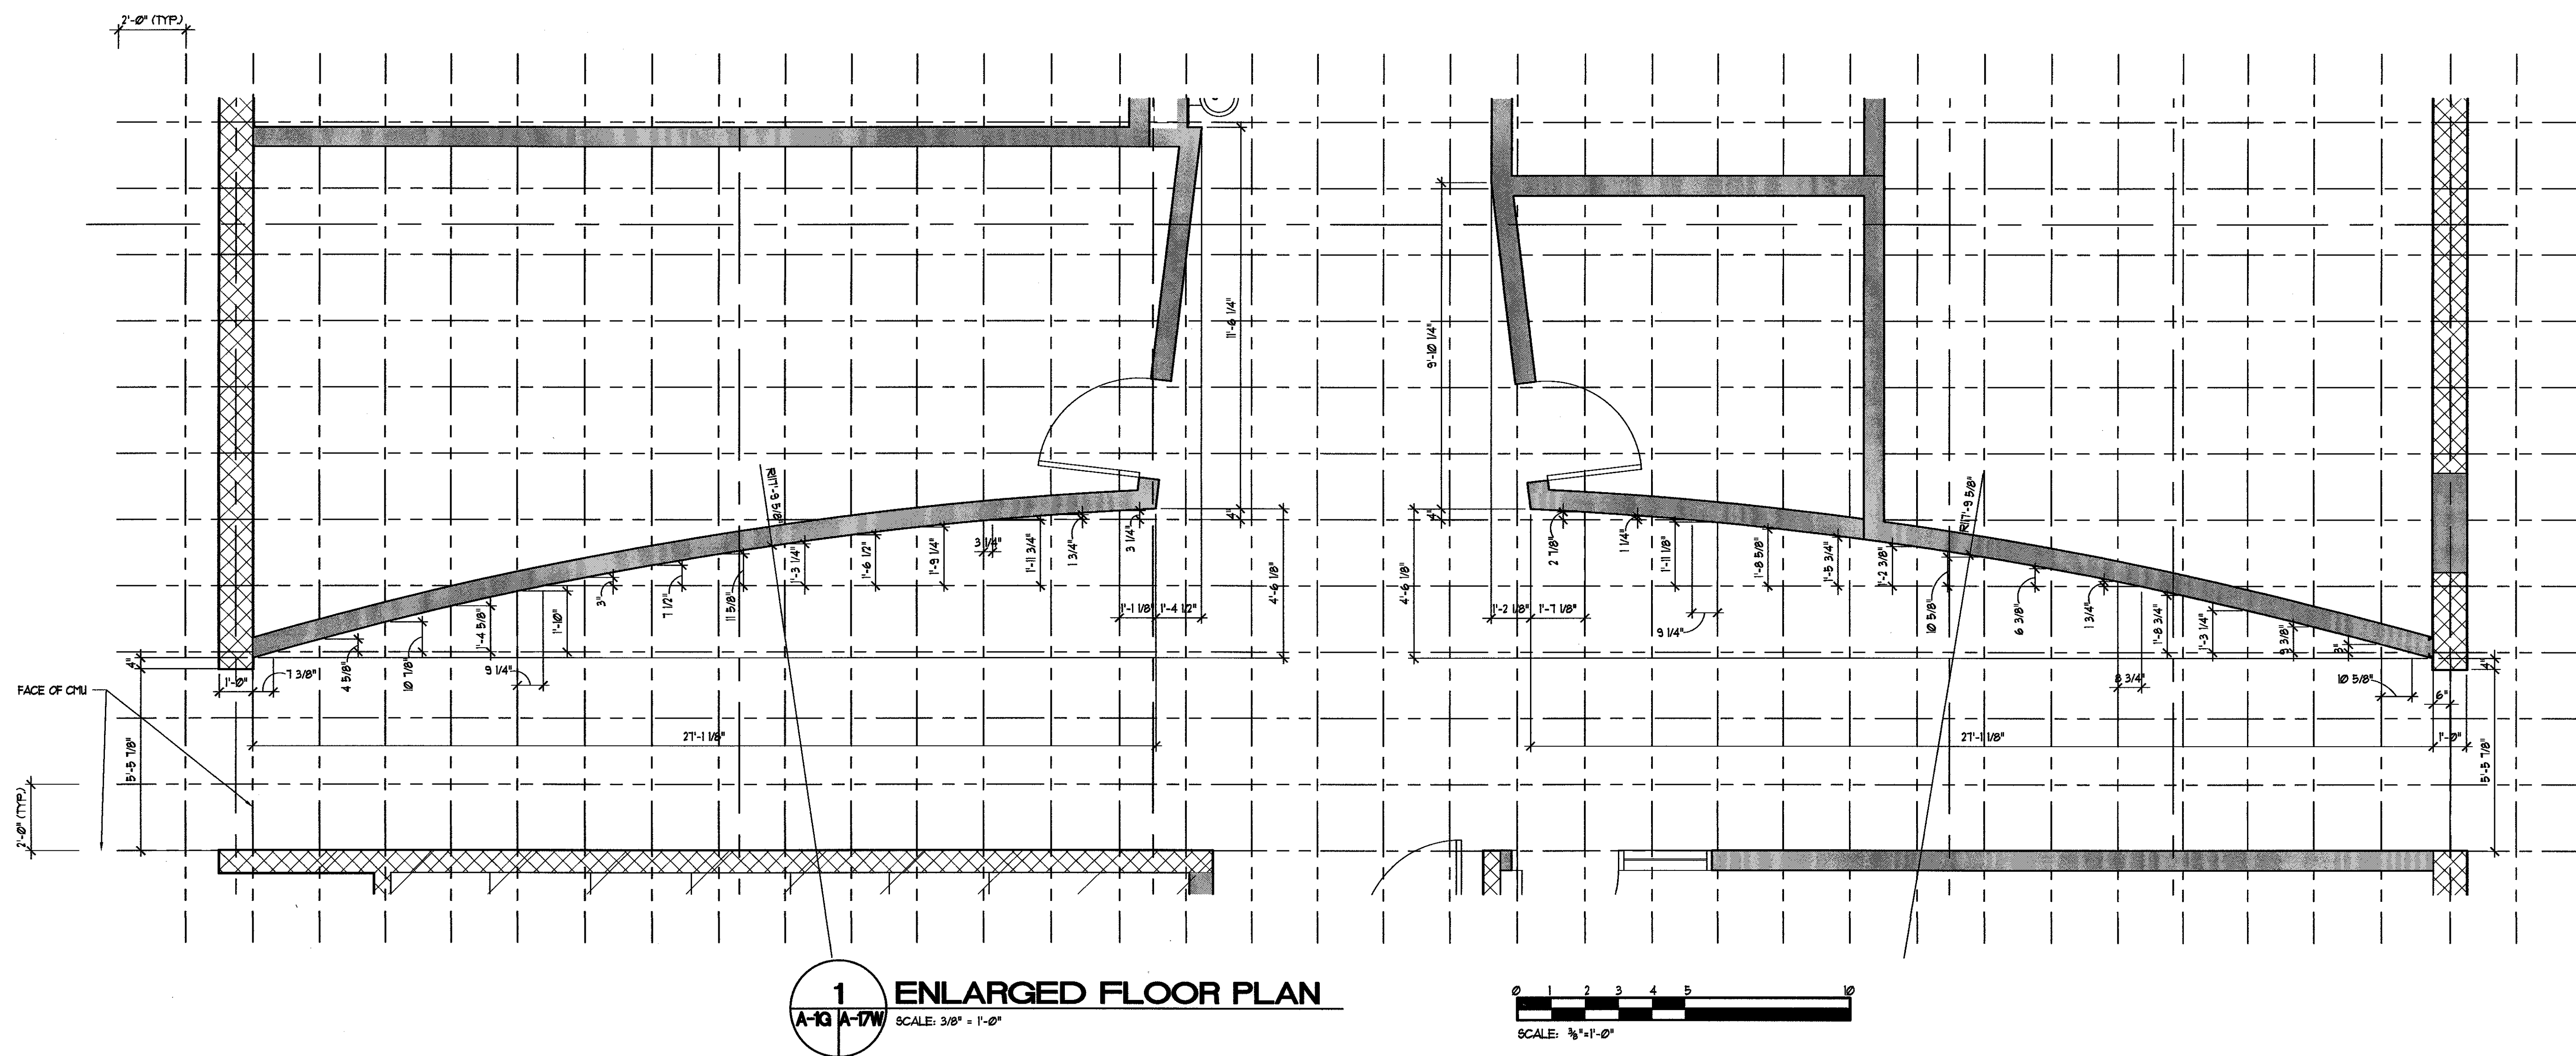


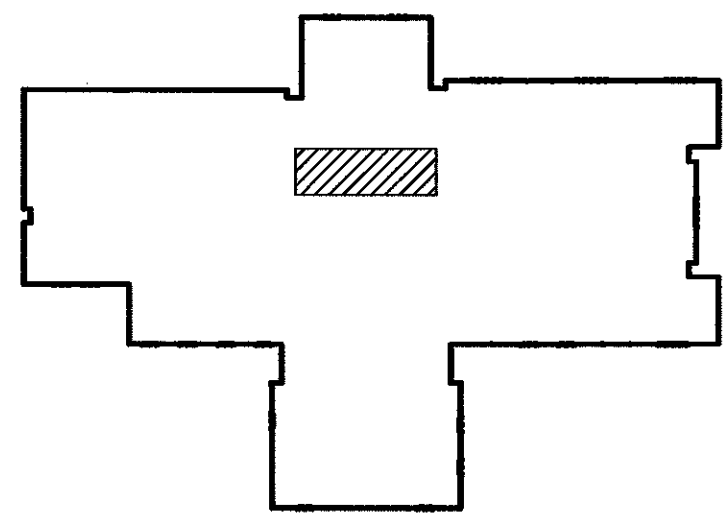

1 ENLARGED FLOOR PLAN
A-13 A-17W SCALE: 3/8" = 1'-0"

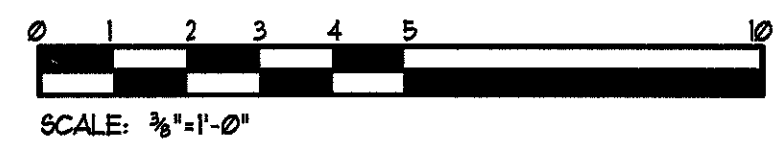

KEY PLAN
SCALE: 1" = 100'-0"

ENLARGED FLOOR PLAN
WARSAW CAMPUS

RAPPAHANNOCK
COMMUNITY COLLEGE
CAMPUS RENOVATIONS
WARSAW + GLENN, VIRGINIA
PC: 260-17712

mbj ARCHITECTURE
A PROFESSIONAL LIMITED COMPANY
GROVE PARK SQUARE
11537-B NUCKOLS ROAD
Glen Allen, Virginia 23069
(804) 273-9811 fax: (804) 273-9843

Date: MAY 11, 2010

REVISIONS	
NO.	DATE

COMMONWEALTH OF VIRGINIA
STEPHEN FLOYD
CP00000001
Exp. 01/31/2011
5/13/2010
ARCHITECT

Sheet
A-17W
File Number
RCC-A17W-LIBENTPLAN